NOTES:
1. O indicates found Section Corner
2. △ indicates hub & tack set at random locations
3. ■ indicates C M set by Charlotte County

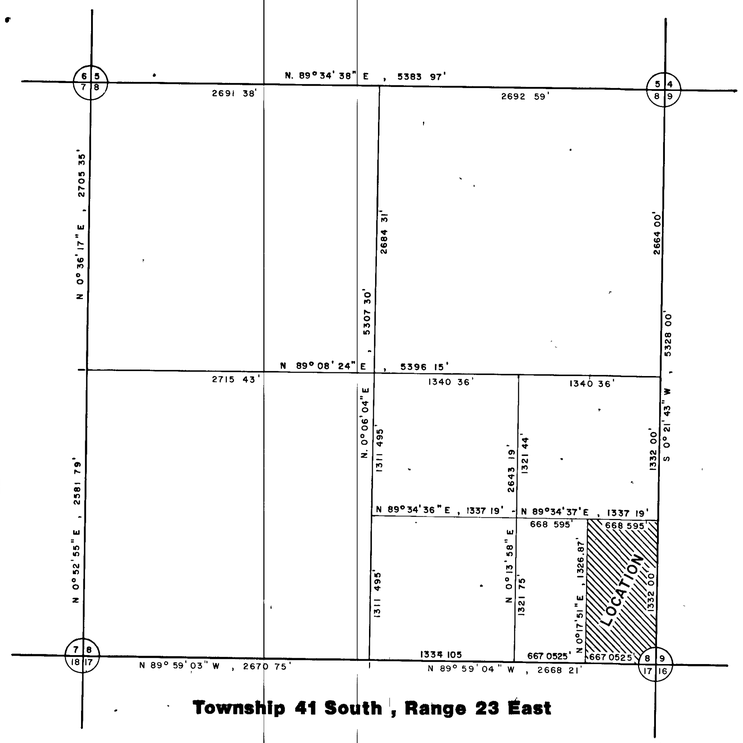

Township 41 South , Range 23 East

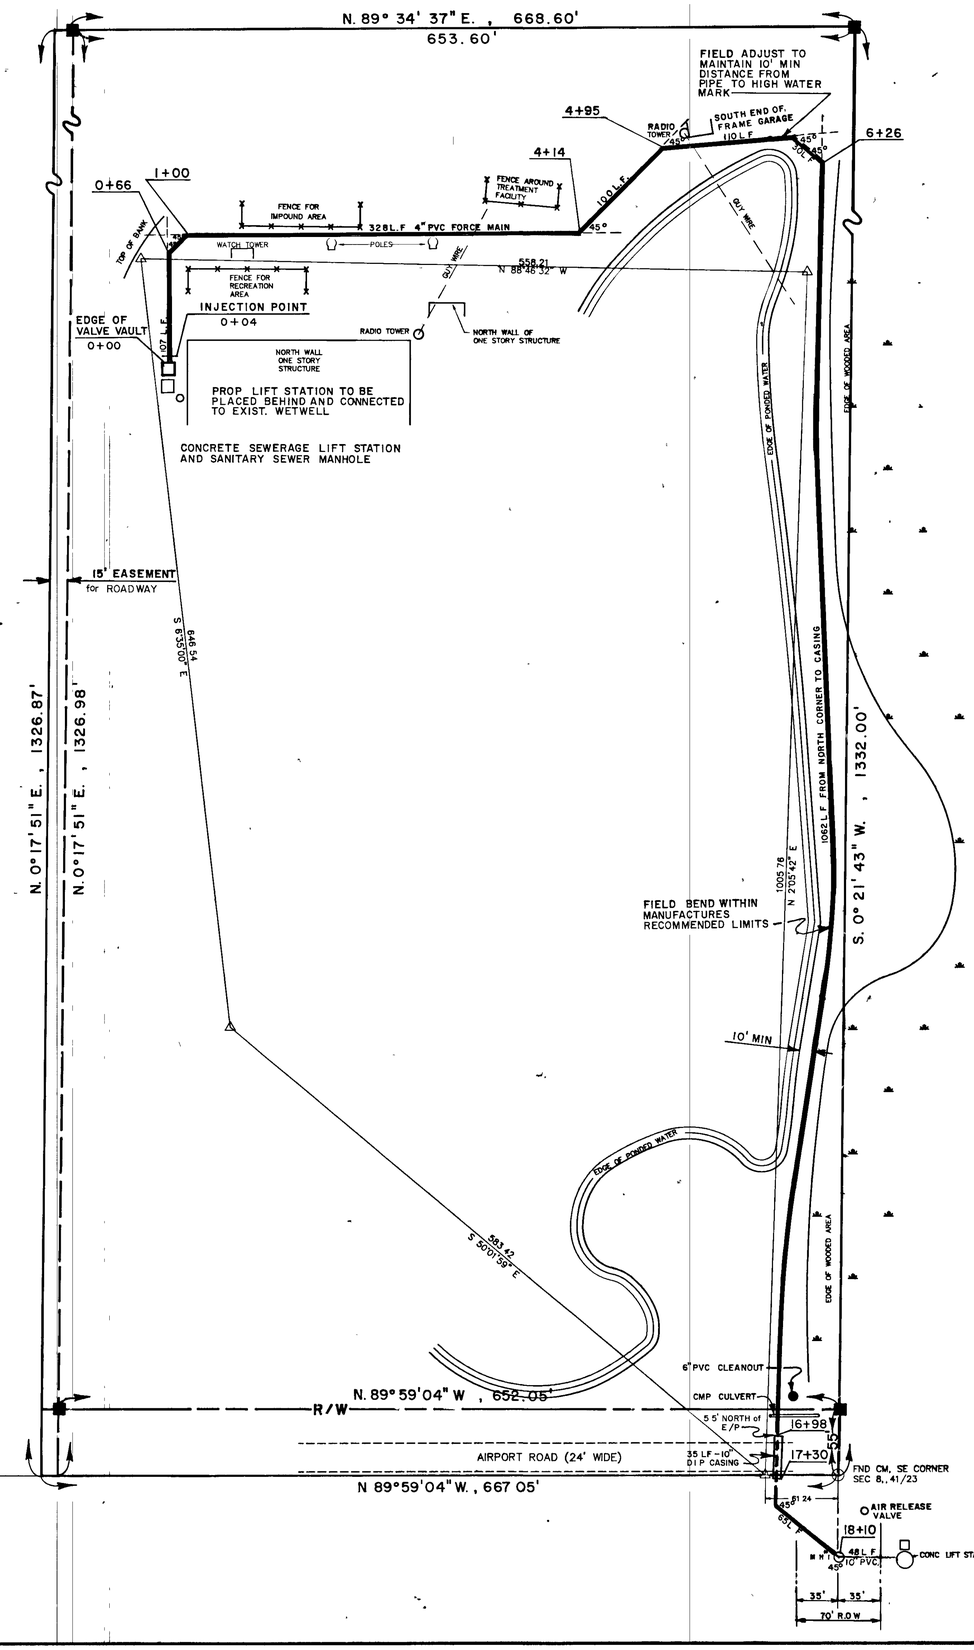

TRACT DESCRIPTION

THE E 1/2 OF THE SE 1/4 OF THE SE 1/4 OF SECTION 8 , TOWNSHIP 41 SOUTH , RANGE 23 EAST , Aka LOTS 49 8 64 OF "CLAYS SUBDIVISON", AS RECORDED IN PLAT BOOK 1 AT PAGE 14 OF THE PUBLIC RECORDS OF CHARLOTTE COUNTY, FLORIDA

CONTAINING 20 4 ACRES , MORE OR LESS (EXCLUDING RIGHT-OF-WAY)

NOTES

BASIS FOR BEARINGS ARE PREVIOUS SURVEYS OF RECORD IN THIS AREA

RIGHT-OF-WAY WAS DETERMINED BY OCCUPATION.

I HEREBY CERTIFY THAT THE SURVEY SHOWN HEREON WAS PERFORMED UNDER MY DIRECT SUPERVISION AND IS TRUE AND CORRECT TO THE BEST OF MY KNOWLEDGE AND BELIEF AND MEETS THE REQUIREMENTS OF CHAPTER 21 HH-6 03 F A C.

EDWARD J McDONALD P L S
COUNTY SURVEYOR
CERTIFICATE NO 2776

	COUNTY OF CHARLOTTE COUNTY ENGINEERING DEPARTMENT PUNTA GORDA, FLORIDA
SCALE as noted	TIE-IN WITH CITY OF PUNTA GORDA UTILITIES PLAN
DES BY	
DRW BY T D	
CHK BY S S	
SURVEYED BY G BRUENING	SHEET 2 OF 4
APPROVED BY	DRAWING No 803
DATE 1/30/89 JOB No	